FilmL.A., Inc.
6255 W Sunset Blvd, 12th Floor
Hollywood, CA 90028
t: (213)977-8600 - f: (213)977-8601
www.filmla.com

Summary Information

Permit No: F00142263-C **Type of Permit:** FILMING **Release Date:** 09/19/2018

Production Company MESQUITE PRODUCTIONS

Insured Company Name MESQUITE PRODUCTIONS
Contact Phone No. 1 310-244-9390
Contact Phone No. 2 310-926-7597
Fax 310-244-9283
Address 10500 ORBITAL WAY
PACOIMA, California 91331

Production Title LA'S FINEST

Type of Production TV Drama

Producer Scott White

Director TBD TBD

1st AD Lisa Rowe

Production Manager Mark Rabinowitz

FilmL.A. Coordinator Adrian Fayad

Location Manager Jennifer Dunne
Primary Phone Mobile - 310-720-1022
Secondary Phone

Location Assistant Nathan Stein
Primary Phone Mobile - 818-634-5650
Secondary Phone

Fees

Posting 1500	$345.00
Notification Charge	$170.00
LA CITY LANE AND STREET CLOSURE FEE	$312.00
FILMLA NON-REFUNDABLE FILM PERMIT RIDER FEE	$109.00

Total Permit Fee $936.00

Number of Locations 1

NOT A PERMIT

FilmL.A., Inc.
6255 W Sunset Blvd, 12th Floor
Hollywood, CA 90028
t: (213)977-8600 - f: (213)977-8601
www.filmla.com

Summary Information — Location

Permit Number	F00142263-C	**Location Manager**	Jennifer Dunne
Production Company	MESQUITE PRODUCTIONS	Primary Phone	Mobile - 310-720-1022
Insured Company	MESQUITE PRODUCTIONS	Secondary Phone	
Production Title	LA'S FINEST		

Location Address 7803 Foothill Blvd, Sunland, CA, 91040

Location Type Bar

Prep Dates 9/20/2018 - 9/20/2018 05:00 - 07:00 1 day

Film Dates 9/20/2018 - 9/20/2018 07:00 - 15:00 1 day

Strike Dates 9/20/2018 - 9/20/2018 15:00 - 17:00

Open or Closed to the Public Closed

Generic Conditions

*LA CITY AND/OR LA COUNTY FIRE CHECKLIST ATTACHED TO FINAL PERMIT. THE PERMITTEE IS RESPONSIBLE FOR COMPLETING CHECKLIST PRIOR TO FILMING ACTIVITY AT THIS LOCATION. NON COMPLIANCE MAY RESULT IN ASSIGNMENT OF A FIRE OFFICER.
Community Survey Obtained
Equipment staging and vehicles may park on one side of the street only.
Must Maintain 5' Clearance on Sidewalks/Walkways
No cast or crew parking on area streets
No interference with merchant activity.
No interference with vehicular or pedestrian traffic
Notify LAPD Foothill Division (818) 756-8861 and comm. (213) 978-6552 1/2 hour prior to any gunfire, brandishing weapons, special effects or simulated emergency or criminal activity.
Number of uniformed officers listed on the permit is a minimum requirement.
Permittee remains responsible for deploying a sufficient number of uniformed officers to provide traffic and crowd control to ensure the safety of the film crew and the public.
Traffic control must be done in accordance w/MUTCD
Uniformed officers shall have a copy of the film permit in their possession and are required to confirm that all traffic control signage devices are in place.

Please see attached document Foothill Blvd (NS curb) Summitrose St (SS curb) - LAs Finest.pdf

Equipment on Location

Type	Quantity
10 Ton Truck	3
5 Ton Truck	4
Cast/Crew	100

Personnel on Location

Type	Quantity
Cast	5
Crew	90
Off-Duty/Retired	2

NO PERMIT

FilmL.A., Inc.
6255 W Sunset Blvd, 12th Floor
Hollywood, CA 90028
t: (213)977-8600 - f: (213)977-8601
www.filmla.com

Summary Information — Location

Permit Number F00142263-C
Production Company MESQUITE PRODUCTIONS
Insured Company MESQUITE PRODUCTIONS
Production Title LA'S FINEST

Location Manager Jennifer Dunne
Primary Phone Mobile - 310-720-1022
Secondary Phone

vehicles	
Catering Truck	2
Condors	1
Cube Trucks	3
Generator	1
Honey Wagons	1
Portable restrooms	1
Semi Trucks	5
Stakebed Trucks	6
Trailers	6
Vans	6

LAPD Officer(s)	
Spot Check	1

Filming Activities Brandishing weapons; Equipment on property; Equipment on sidewalk & street; Equipment on sidewalk, in curb lane & across street; Interior and exterior dialogue; Intermittent traffic control - 2 minute standard (except 0700-0900 hrs & 1500-1900 hrs); tenting location; Walk & Talk ; camera, cast, crew, and equipment on property, sidewalk, street, curb lane and across street ; RELOCATE MTA STOPS - Eastbound Summitrose St. (southside of Summitrose St. @ Tinker Ave.), Metro stops 169, 222, 90/91;

Jurisdiction **Political:** Los Angeles City - Council District 07 **Police:** Los Angeles Police Department **Fire:** Los Angeles City

Thomas Guide **Page:** 503 **Grid:** H3

Approvals

LOS ANGELES CITY POLICE DEPARTMENT	Gabriel Aleman
FILML.A. CLOSURES	Adrian Fayad
LOS ANGELES CITY DEPARTMENT OF PUBLIC WORKS	Vanessa Martin

Coordinator Note RIDER C - RELEASES LOCATION.

Parking

Base Camp Location Type : Other Location	10500 Orbital Way, Los Angeles, CA, 91331	**Crew Parking** Location Type : Other Location	10500 Orbital Way, Los Angeles, CA, 91331

Posting "No Parking" signs BOTH SIDES OF MT. GLEASON AVE. FROM FOOTHILL BLVD. TO SUMMITROSE ST.

NOT A PERMIT

FilmL.A., Inc.
6255 W Sunset Blvd, 12th Floor
Hollywood, CA 90028
t: (213)977-8600 - f: (213)977-8601
www.filmla.com

Summary Information — Location

Permit Number	F00142263-C	**Location Manager**	Jennifer Dunne
Production Company	MESQUITE PRODUCTIONS	Primary Phone	Mobile - 310-720-1022
Insured Company	MESQUITE PRODUCTIONS	Secondary Phone	
Production Title	LA'S FINEST		

WEST SIDE OF MT. GLEASON AVE. FROM SUMMITROSE ST. GOING NORTH 350FT.
SOUTH SIDE OF SUMMITROSE ST. FROM MT. GLEASON AVE. TO IRMA AVE.
NORTH SIDE OF FOOTHILL BLVD. FROM MT. GLEASON AVE. TO SUMMITROSE ST.

Approximate Footage 1201 - 1500 **Log Number** 216436

Date(s) 9/20/2018 to 9/20/2018 **Time(s)** 00:00 to 00:00

Lane / Full Closure N/S CURB LANE OF FOOTHILL INCLUDING BIKE LANE CLOSURE: FROM MT. GLEASON AVE. TO SUMMITROSE ST.

Approximate Footage 0 - 300

Date(s) 9/20/2018 to 9/20/2018 **Time(s)** 05:00 to 17:00

Lane / Full Closure S/S CURB LANE CLOSURE: SUMMITROSE ST. FROM MT. GLEASON AVE. TO IRMA AVE.

Approximate Footage 0 - 300

Date(s) 9/20/2018 to 9/20/2018 **Time(s)** 05:00 to 17:00

NO PERMIT

Permit #F001422623C

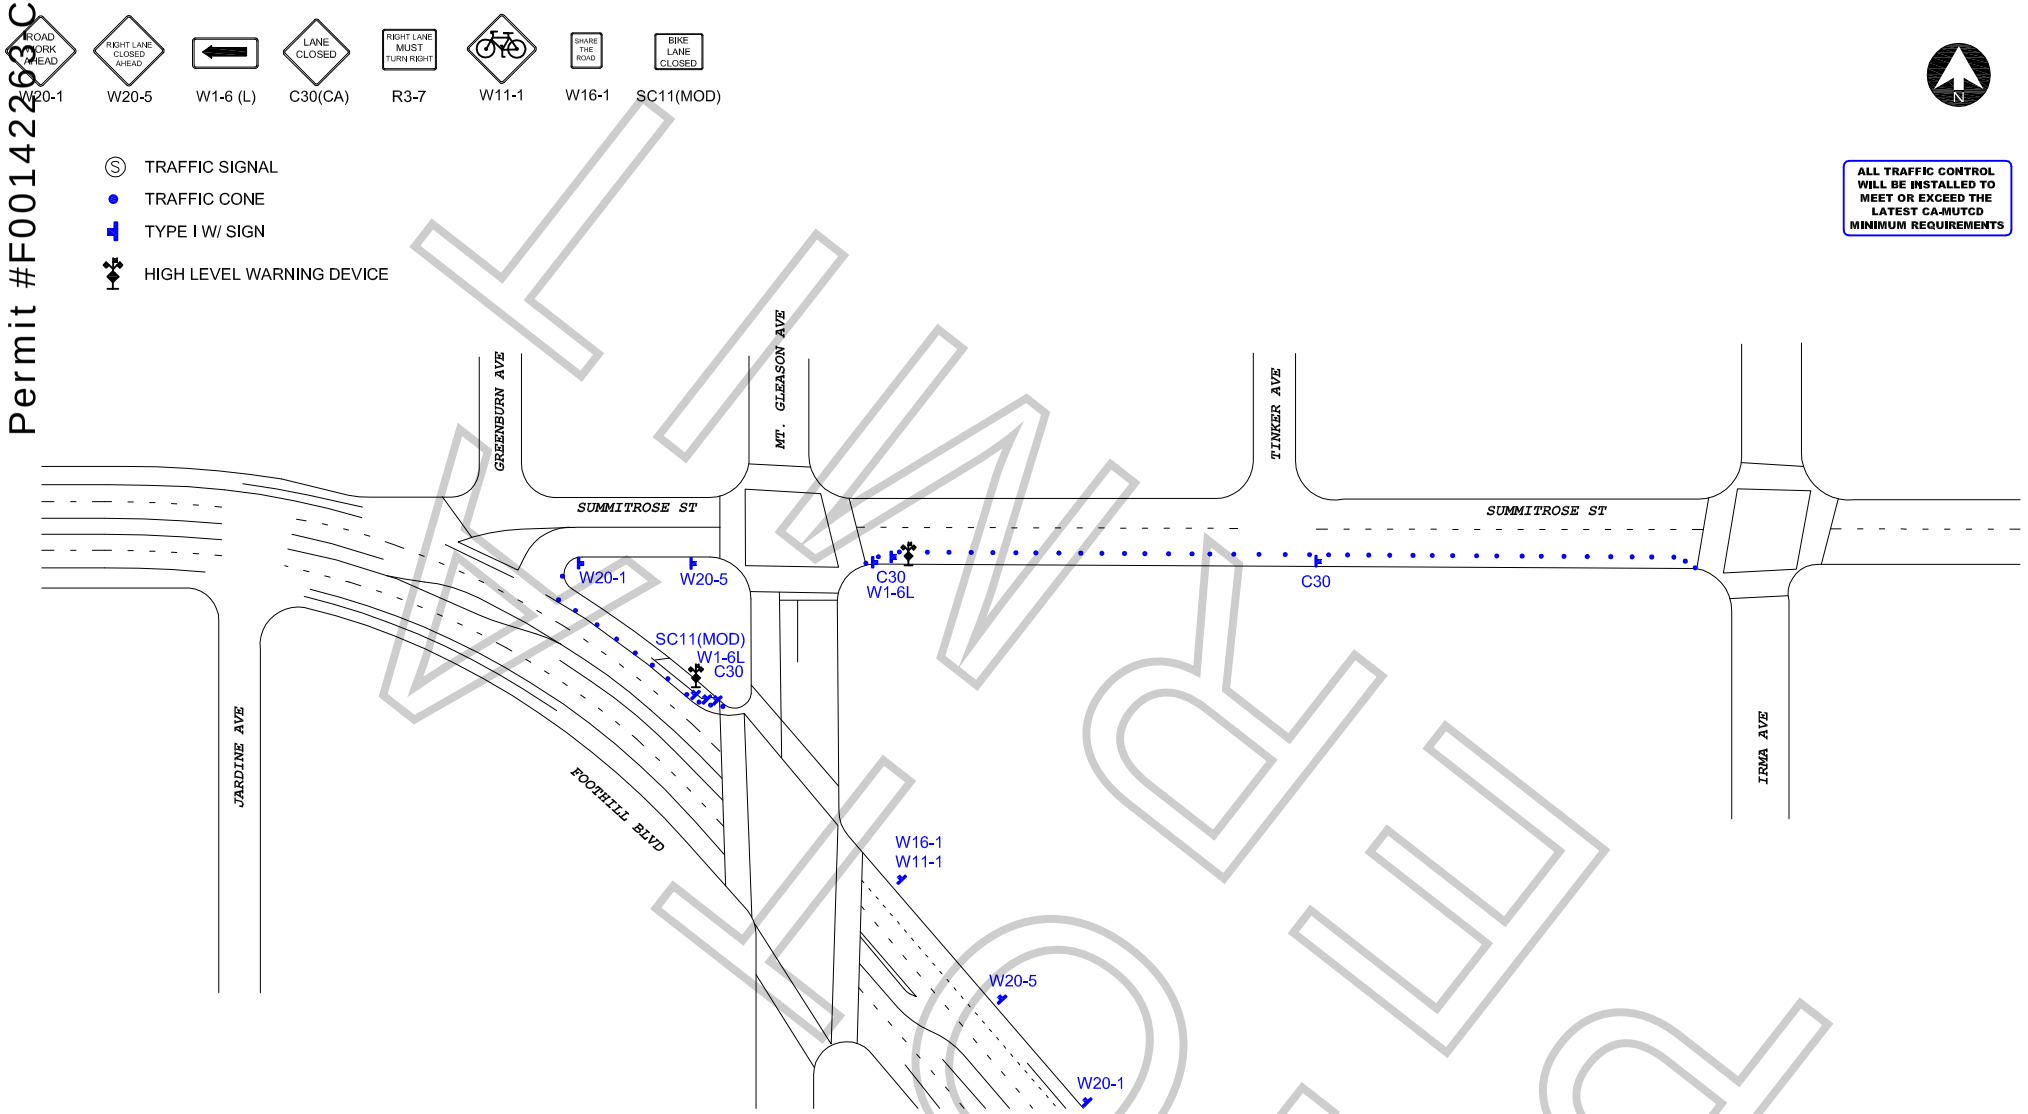

WORK ZONE TRAFFIC CONTROL PLAN
GENERAL NOTES

1. DATE/TIME: 9-20-18 FROM 05:00 HOURS TO 17:00 HOURS.

2. ALL SIGNING, STRIPING, AND TRAFFIC CONTROL DEVICES SHALL CONFORM TO THE (CURRENT) STATE OF CALIFORNIA DEPARTMENT OF TRANSPORTATION (CALTRANS) STANDARD PLANS AND STANDARD SPECIFICATIONS, CALIFORNIA MUTCD, AND ANY ADDENDUMS THERETO, AND AS SHOWN ON THESE PLANS, SYMBOLS AND ABBREVIATIONS USED ARE SHOWN ON CALTRANS STANDARD PLANS.
3. THERE WILL BE NO INTERFERENCE WITH TRAFFIC SIGNALS OR CROSSWALKS.
4. CONES WILL BE 28" MINIMUM HEIGHT AND HAVE REFLECTORIZED SLEEVES FOR NIGHT WORK.
5. POLICE WILL DIRECT TRAFFIC IF NECESSARY.

TCP FOR: LA'S FINEST

LOCATION:
W/S CURB & BIKE - FOOTHILL BLVD FROM MT. GLEASON TO SUMMITROSE
S/S CURB - SUMMITROSE ST FROM MT. GLEASON ST TO IRMA AVE
TUJUNGA, CALIFORNIA

CONTACT: NATHAN STEIN
PH# 818-634-5650

JCL TRAFFIC SERVICES
(213) 622-9775
C31-CA Lic # 805357

DATE	REVISIONS		
		DRAFTER:	MARIO MENJIVAR
		SCALE:	N.T.S.
		FILM LA:	AF

FOR REVIEW